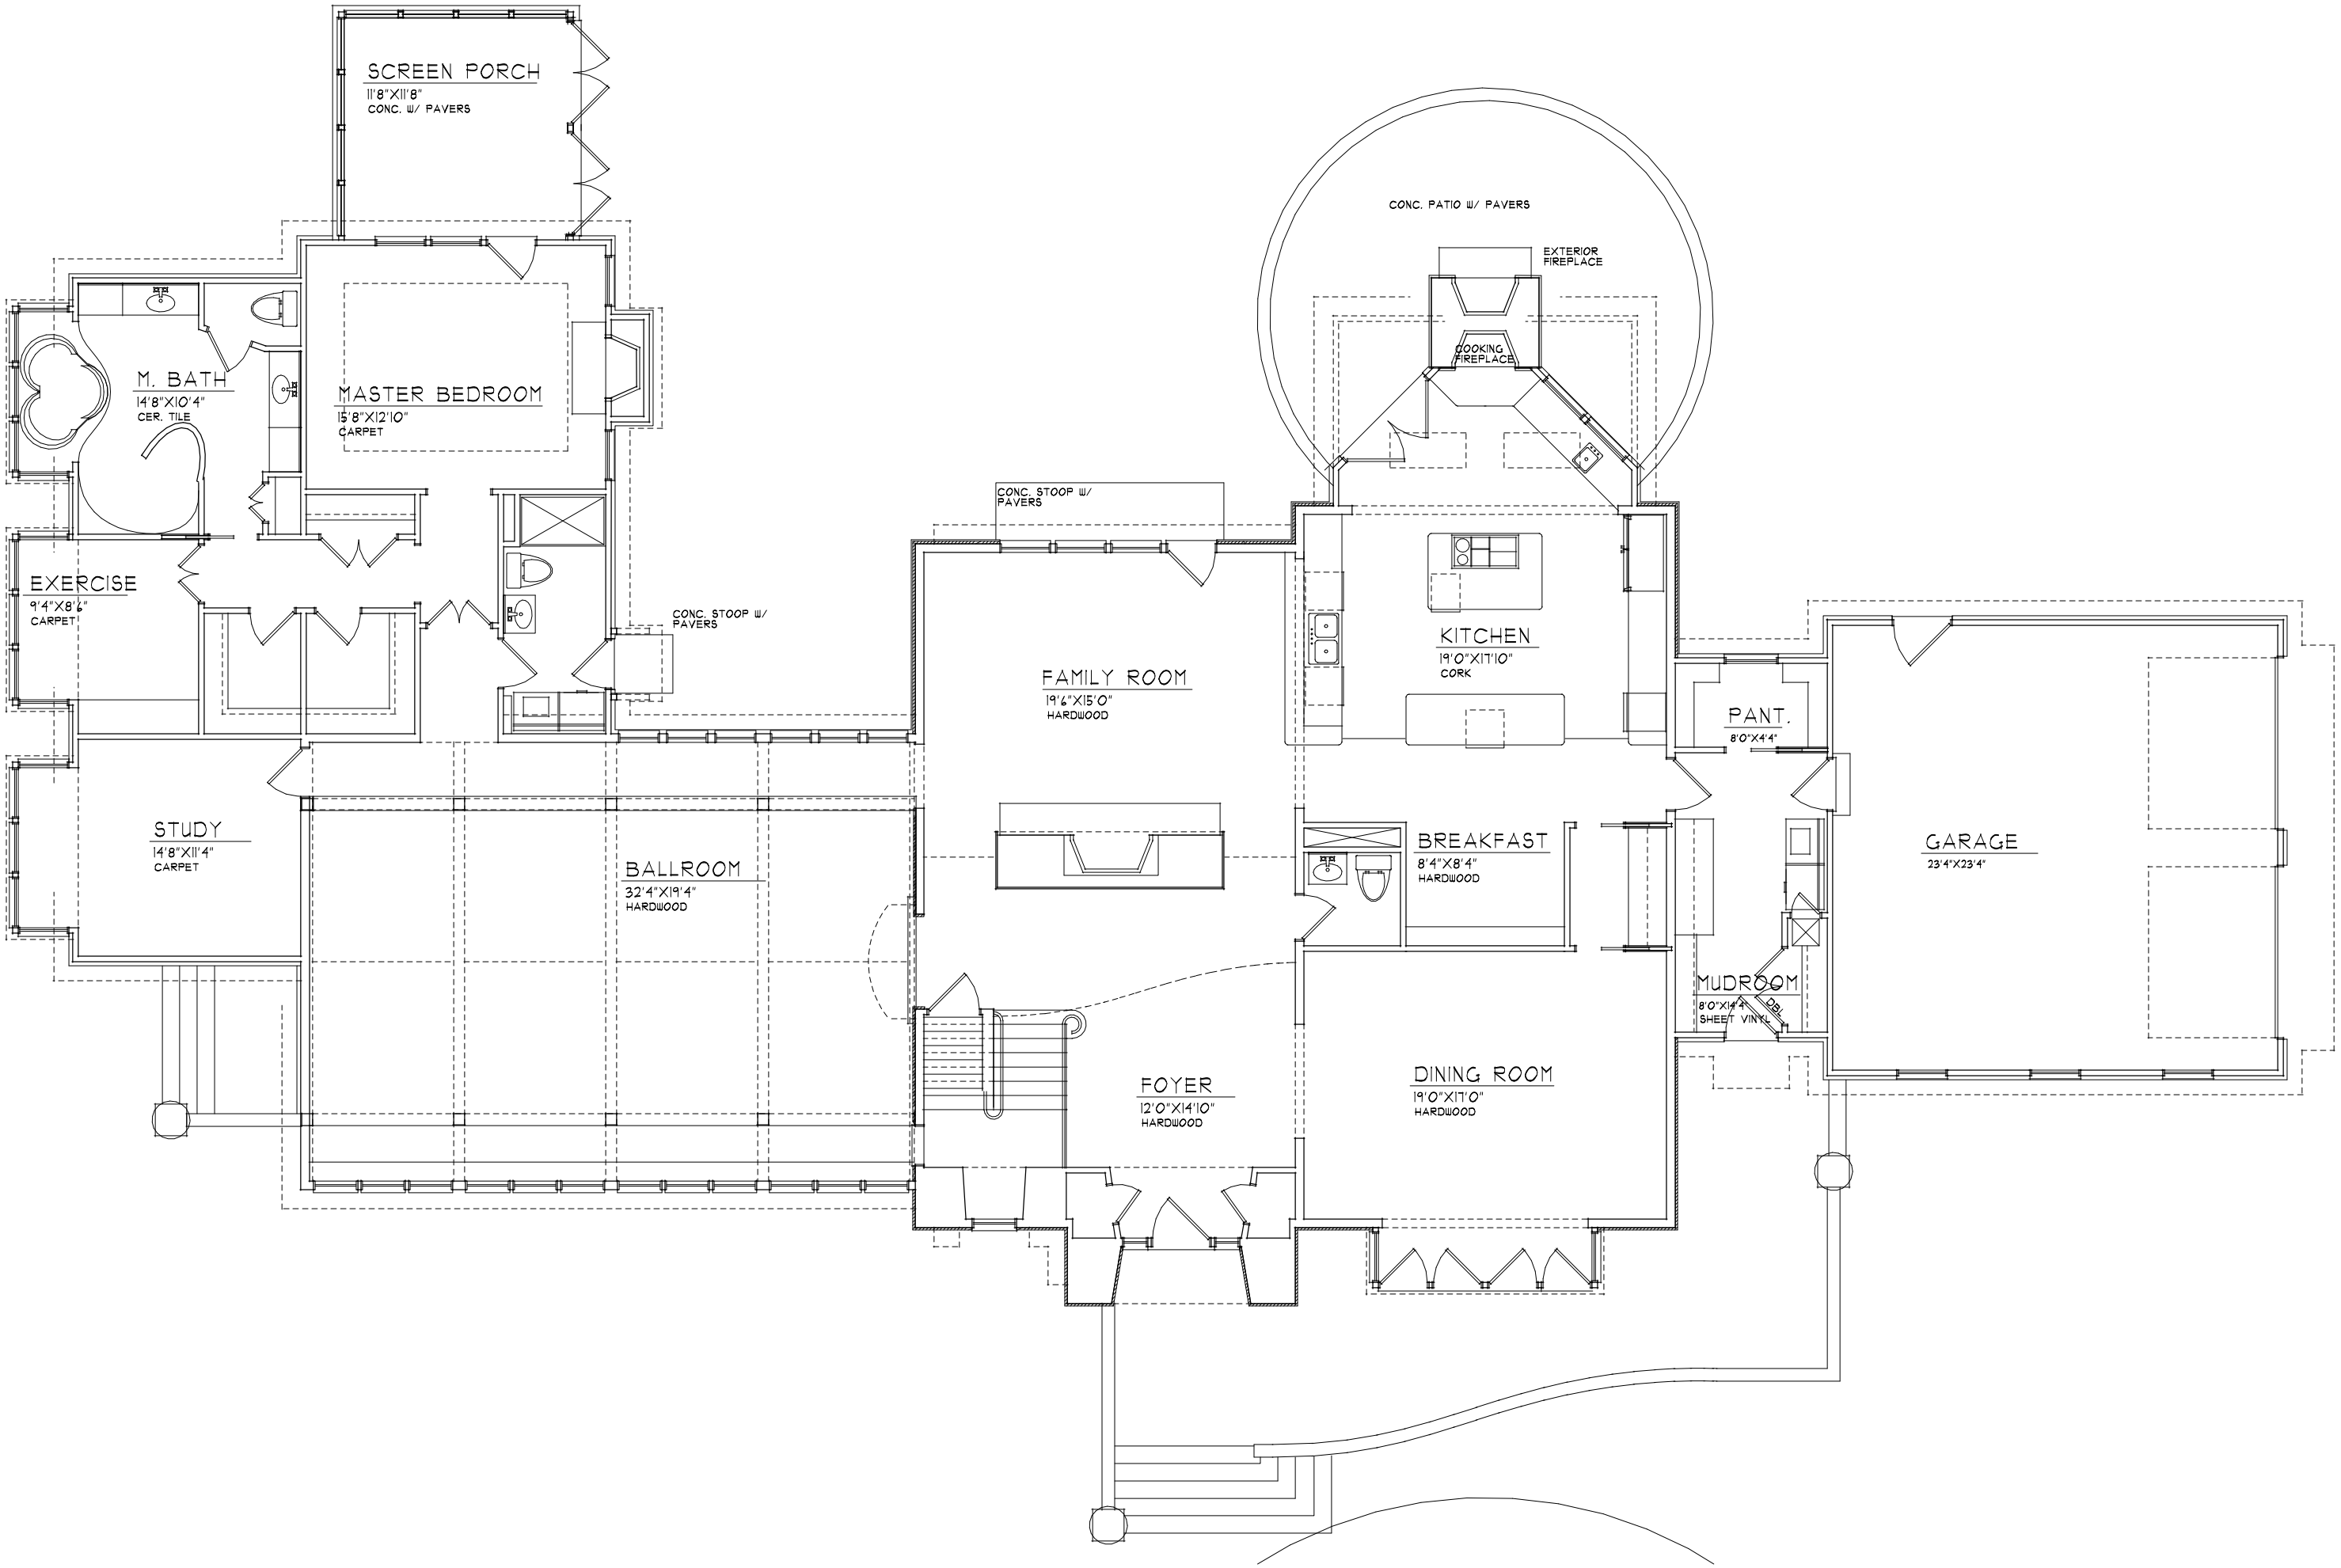
SCREEN PORCH
11'8"X11'8"
CONC. W/ PAVERS
M. BATH
14'8"X10'4"
CER. TILE
MASTER BEDROOM
15'8"X12'10"
CARPET
EXERCISE
9'4"X8'6"
CARPET
CONC. STOOP W/ PAVERS
CONC. STOOP W/ PAVERS
CONC. PATIO W/ PAVERS
EXTERIOR FIREPLACE
COOKING FIREPLACE
FAMILY ROOM
19'6"X15'0"
HARDWOOD
KITCHEN
19'0"X17'10"
CORK
PANT.
8'0"X4'4"
STUDY
14'8"X11'4"
CARPET
BALLROOM
32'4"X19'4"
HARDWOOD
BREAKFAST
8'4"X8'4"
HARDWOOD
GARAGE
23'4"X23'4"
MUDROOM
8'0"X14'4"
SHEET VINYL
DBL
FOYER
12'0"X14'10"
HARDWOOD
DINING ROOM
19'0"X17'0"
HARDWOOD